EXTERNAL ELEVATIONS

IF IN DOUBT ASK

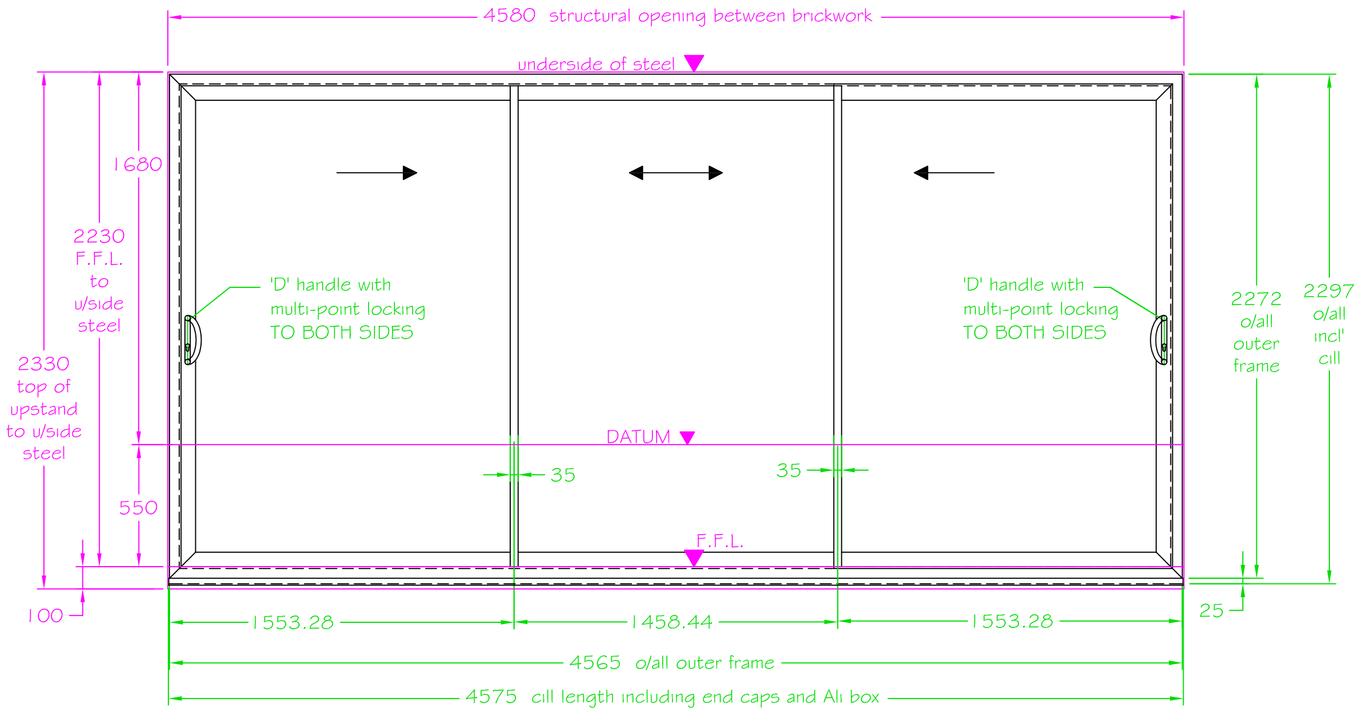

EXTERNAL VIEW ON SLIDING DOOR : DO.02

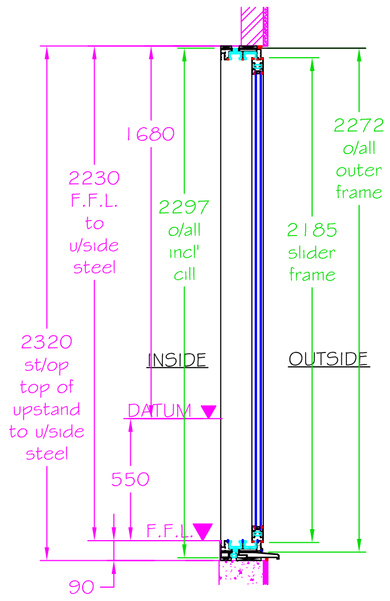

SECTION

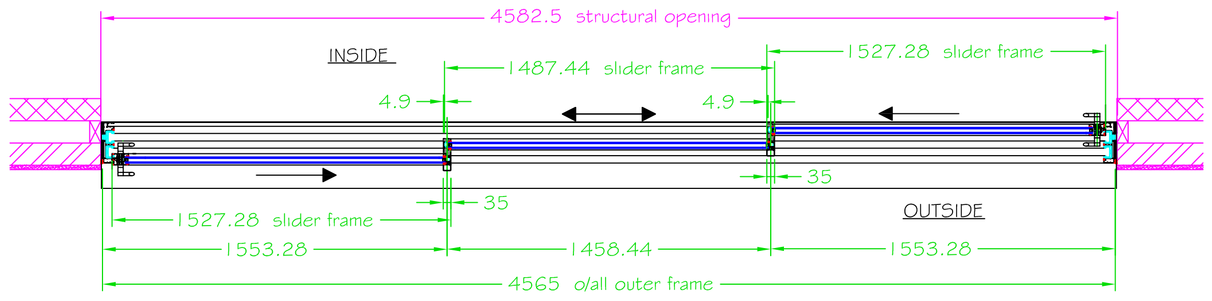

PLAN

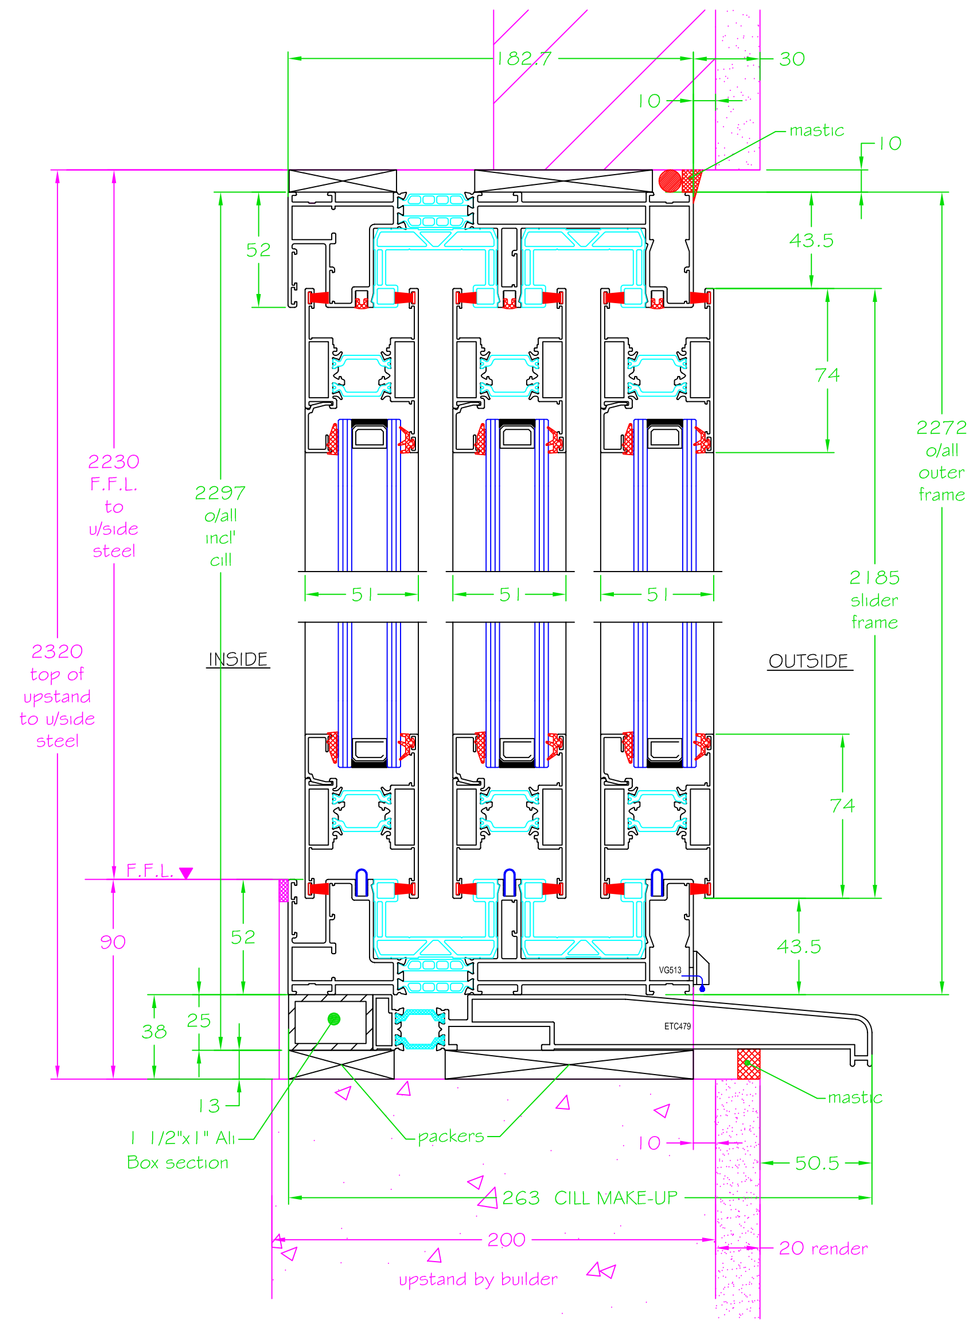

ENLARGED SECTION

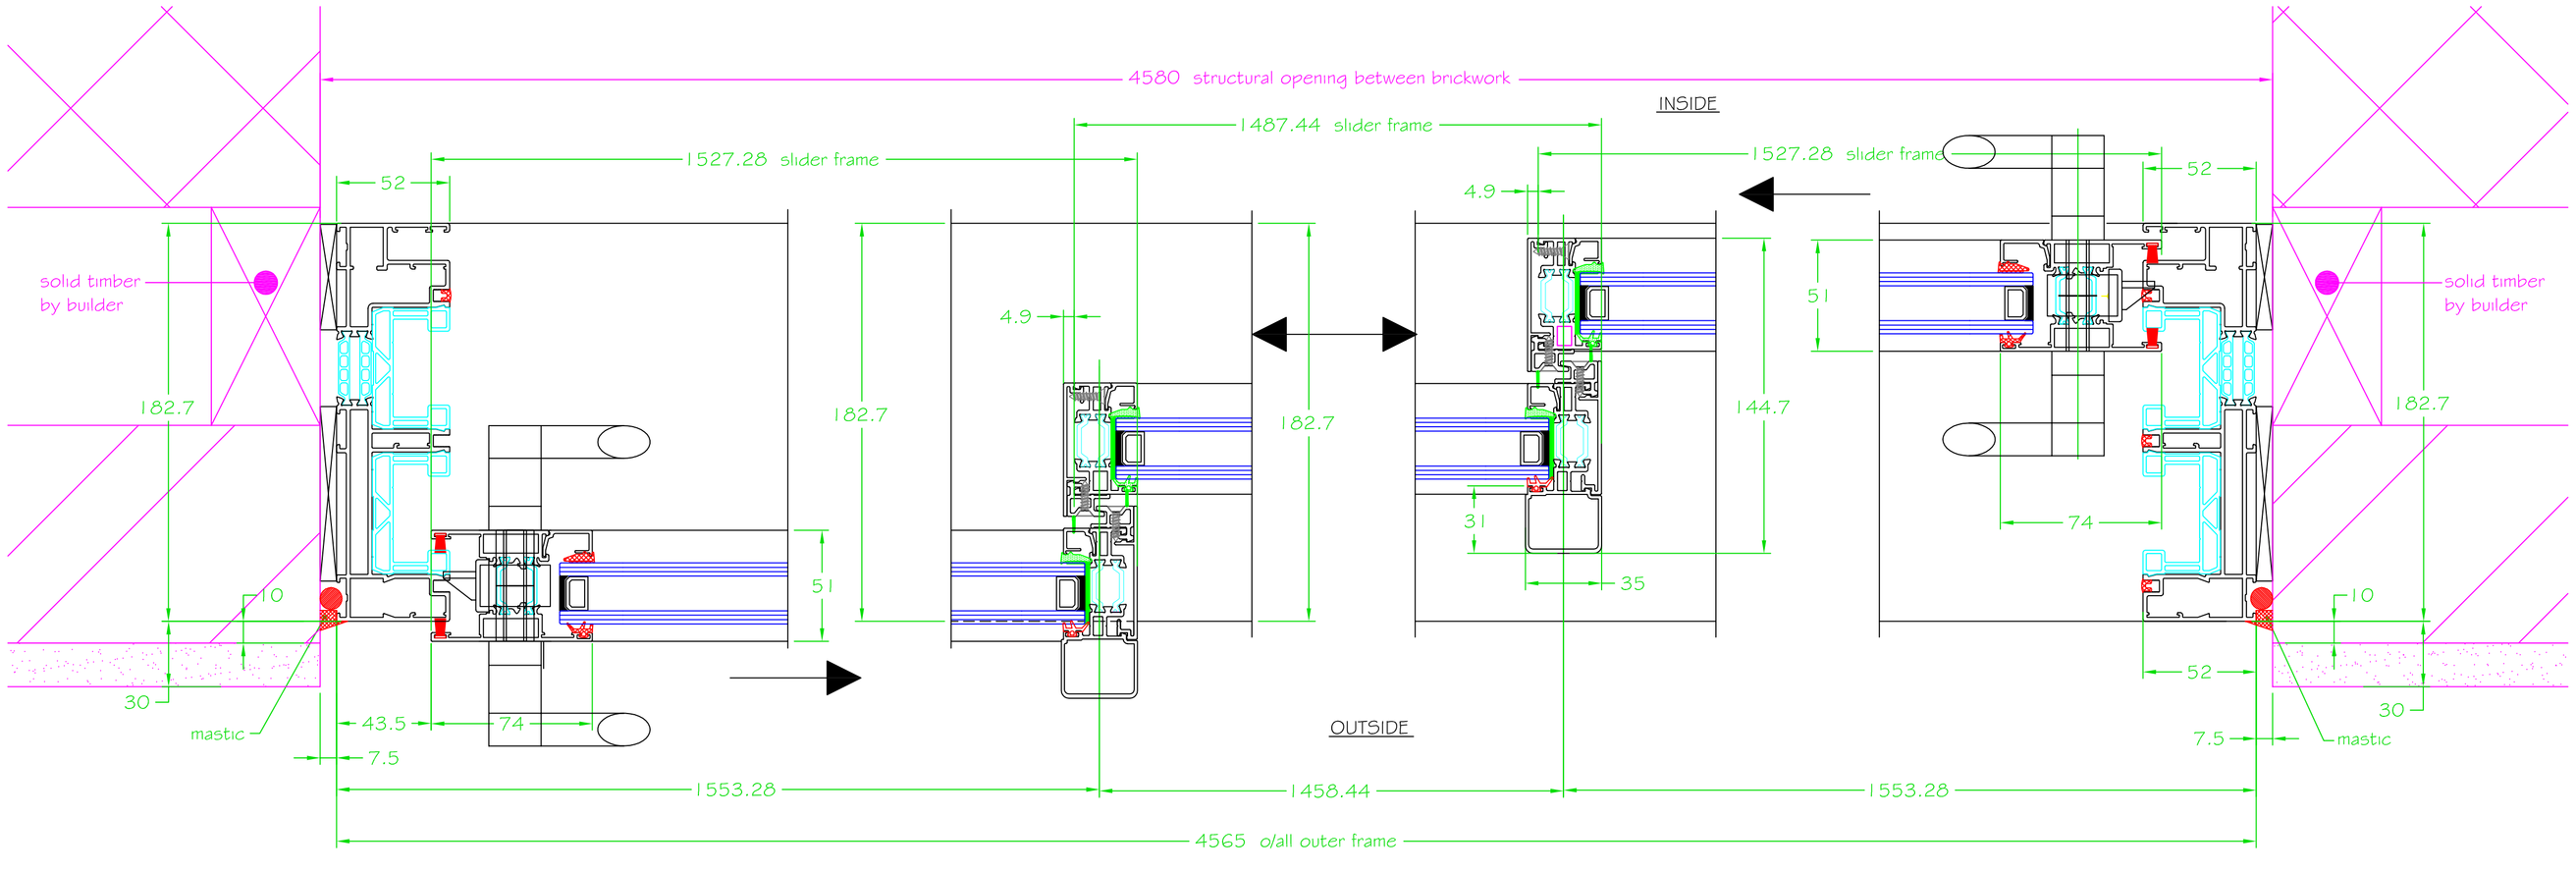

ENLARGED PLAN

SPECIFICATION

SYSTEM: FGS 35 SLIMLINE SLIDING DOOR

FINISH
P P COATED TO INTERPON D
RAL 7016 MATT

GLASS
6mm. CLEAR TOUGHENED (outer)
16mm. ARGON FILLED, WARM EDGE SPACER
6mm. CLEAR TOUGHENED LOW E (inner)
SPACER COLOUR : BLACK

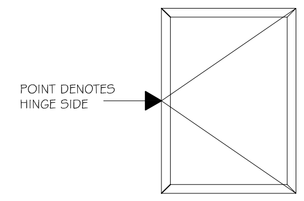

HARDWARE

RUNNING GEAR

2 PAIRS OF 'D' TYPE LEVER HANDLES WITH MULTI-POINT LOCKING FROM BOTH SIDES

FACE DRAIN AS PER SYSTEM

IRONMONGERY FINISH TO BE SILVER

1 No: 1 1/2"x 1" 4575 LONG ALI BOX.

ALL ITEMS SHOWN IN MAGENTA BY OTHERS

PLEASE VIEW THE DRAWING AND TICK APPROPRIATE BOX BELOW AND SIGN

STATUS A	☐	APPROVED FOR PRODUCTION
STATUS B	☐	APPROVED WITH COMMENT
STATUS C	☐	RESUBMIT FOR APPROVAL

MANUFACTURE CAN ONLY COMMENCE ONCE APPROVAL STATUS A or B HAS BEEN RECEIVED

ISSUED FOR APPROVAL

REV	AMENDMENT	DATE
C		
B	Frame now flush with F.F.L. cill to replace Ali boxes as requested.	27-03-17
A	Mullion profile updated.	22-03-17

SITE
CAROL & ANDREW WORNE
8 QUEENS ACRE
SUTTON
SM3 8DH

ARCHITECT

CONTRACTOR: RAY GEOGHEGAN

TITLE: 3 PANE SLIDING DOOR DO.02

DRAWN	DATE	SCALE
AH	16-03-17	1-2, 1-20 @ A1

FUSION GLAZING SYSTEMS
UNIT 2, CHILTERN BUSINESS VILLAGE, ARUNDEL ROAD
UXBRIDGE, MIDDLESEX, UB8 2SN
E-mail: info@northoltglass.co.uk
TEL: 01895 206650 FAX: 01895 238471

DRG.No.	REV
FGS - 17 - 2061 - 02	B