EXTERNAL ELEVATIONS

IF IN DOUBT ASK

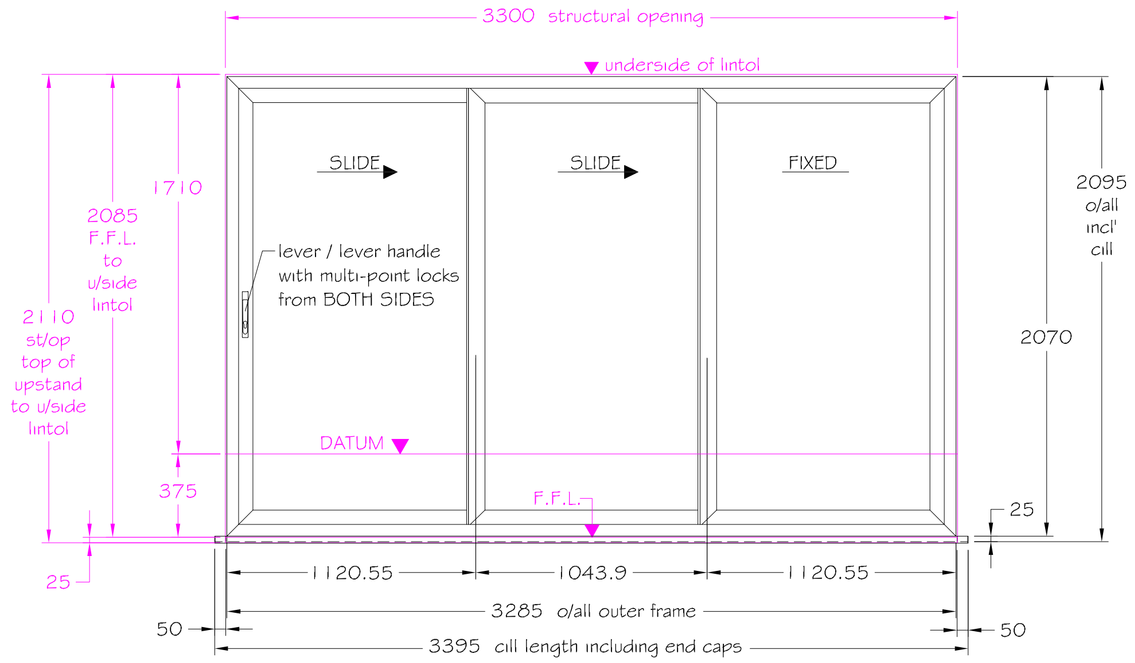

EXTERNAL VIEW ON SLIDING DOOR SET

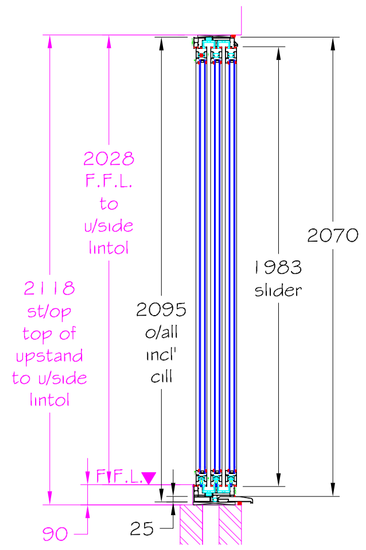

SECTION

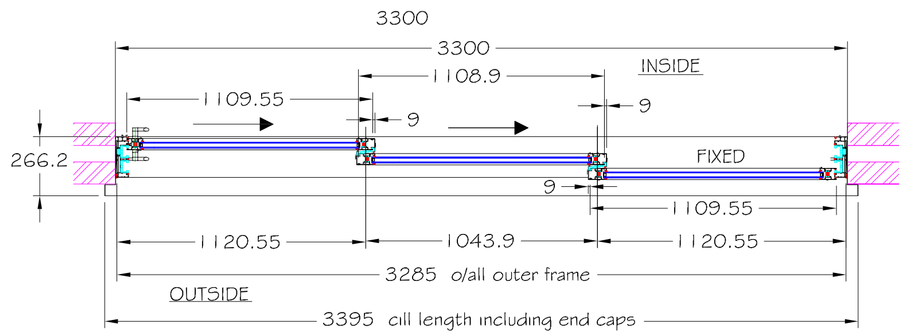

PLAN

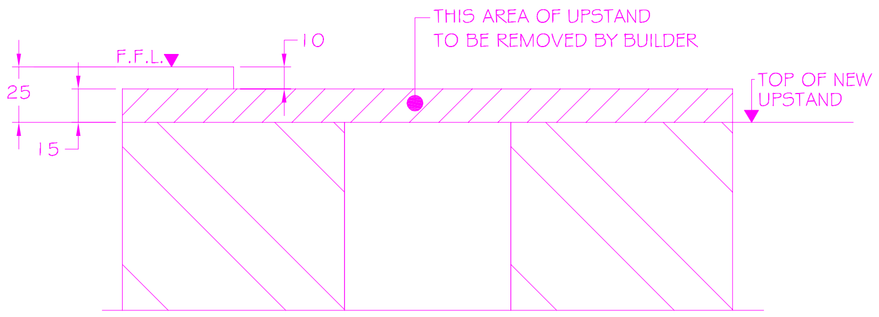

DETAIL OF EXISTING UPSTAND TO BE REMOVED BY BUILDER

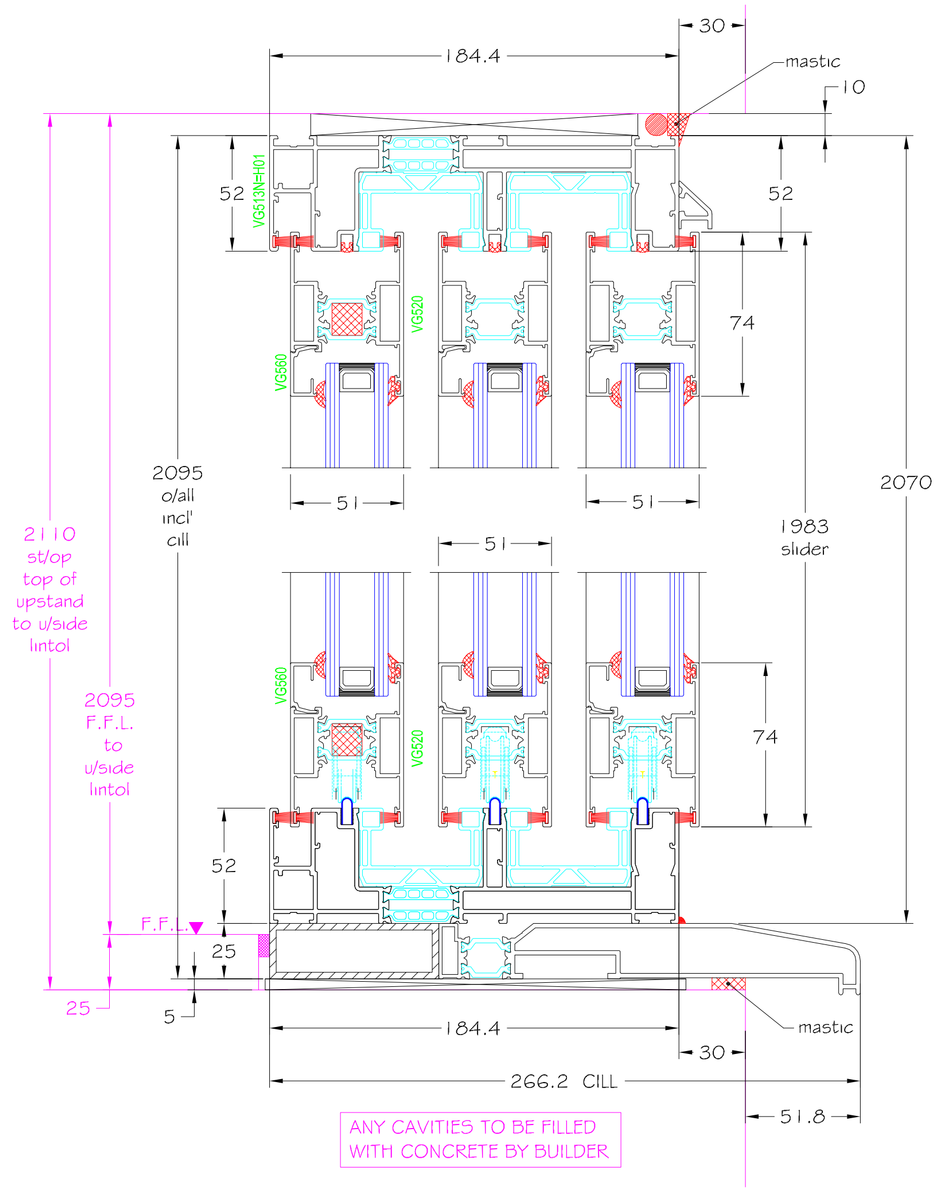

ENLARGED SECTION

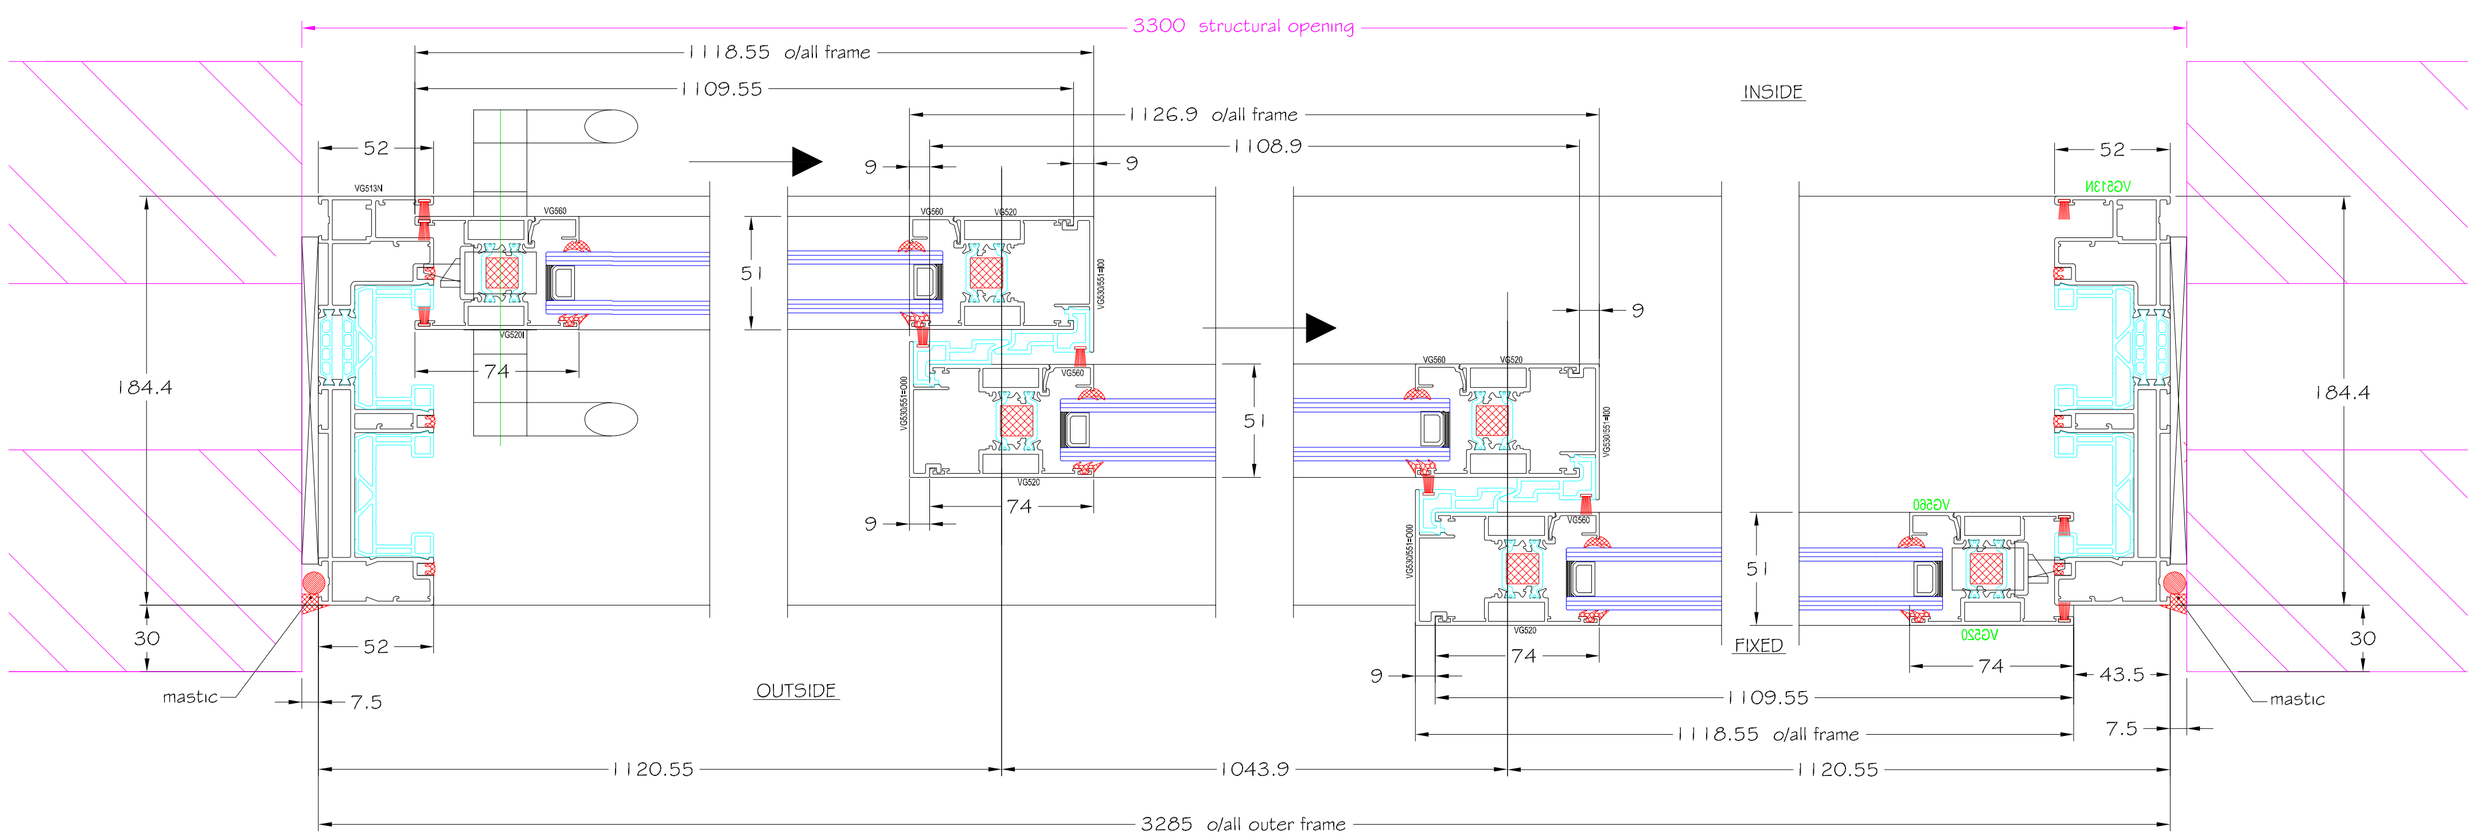

ENLARGED PLAN

SPECIFICATION

SYSTEM: SMARTS VISOGLIDE PLUS

FINISH: P P COATED TO INTERPOND D RAL 7022 MATT

GLASS: 6mm. CLEAR TOUGHENED LOW E (inner) 16mm. ARGON FILLED, WARM EDGE SPACER 6mm. CLEAR TOUGHENED (outer)

SPACER COLOUR : BLACK

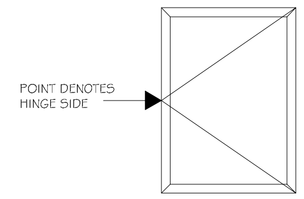

SYSTEM RELATED HARDWARE

RUNNING GEAR

1 PAIR LEVER / LEVER HANDLES WITH MULTI-POINT LOCKING FROM BOTH SIDES

FACE DRAIN AS PER SYSTEM

IRONMONGERY FINISH TO BE SILVER

ALL ITEMS SHOWN IN MAGENTA BY OTHERS

BUILDER TO LOWER UPST'D TO 25mm. BELOW F.F.L.

BUILDER TO CUT EXISTING FLOOR BACK BY 110mm.

SUPPLY AS FLAT PACK

PLEASE VIEW THE DRAWING AND TICK APPROPRIATE BOX BELOW AND SIGN

STATUS A	☐	APPROVED FOR PRODUCTION
STATUS B	☐	APPROVED WITH COMMENT
STATUS C	☐	RESUBMIT FOR APPROVAL

MANUFACTURE CAN ONLY COMMENCE ONCE APPROVAL STATUS A or B HAS BEEN RECEIVED

ISSUED FOR PRODUCTION

REV	AMENDMENT	DATE
C		
B	Trickle vent deleted from section. in e-mail dated 01-04-19.	03-04-19
A	Drg. APPROVED for PRODUCTION in e-mail dated 01-04-19.	27-03-19

SITE: MR. & MRS. NOWICKA, 18 ROSAMOND STREET, SYDENHAM, LONDON, SE26 6JR

ARCHITECT

CONTRACTOR

TITLE: 3 PANE SLIDING DOOR SET

DRAWN	DATE	SCALE
AH	27-03-19	1-2, 1-20 @ A1

FUSION GLAZING SYSTEMS
UNIT 2, CHILTERN BUSINESS VILLAGE, ARUNDEL ROAD
UXBRIDGE, MIDDLESEX, UB8 2SN
E-mail: info@northholtglass.co.uk
TEL: 01895 206650 FAX: 01895 238471

DRG.No. FGS - 19 - 2387 - 01

REV B